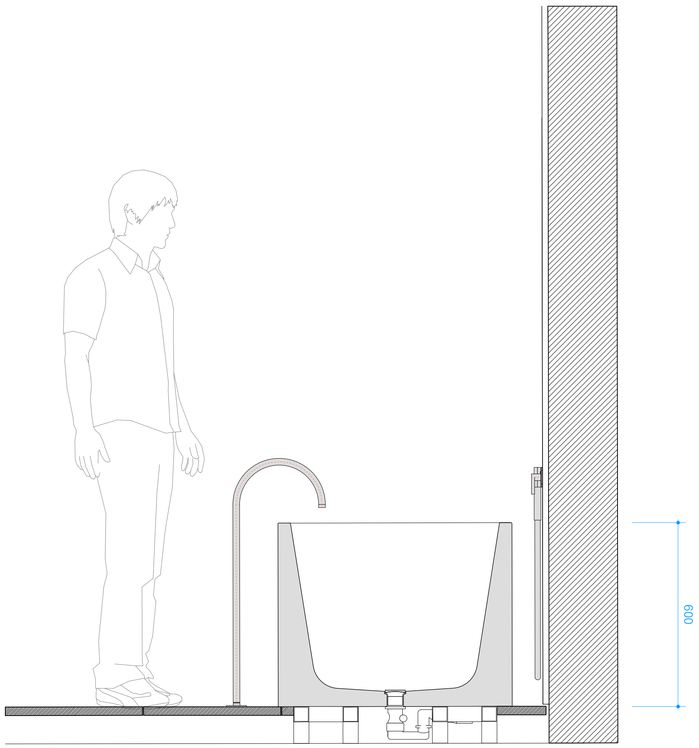

1 ELEVATION WASH BASIN
Scale 1:10 @A1

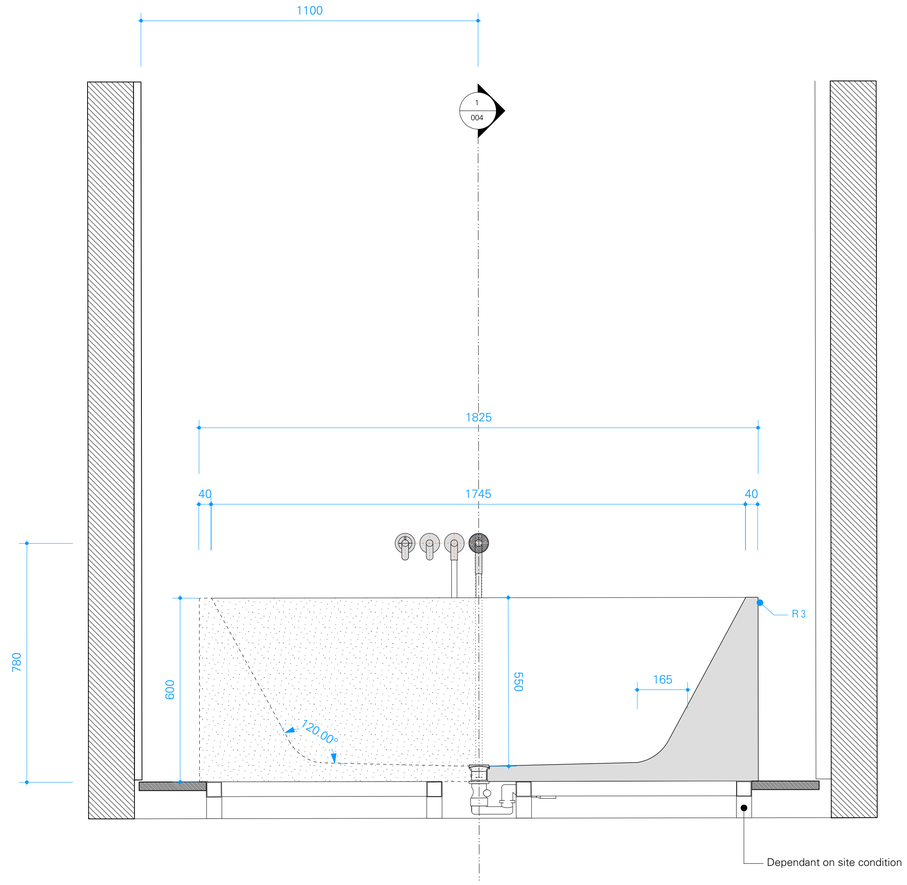

2 SECTION WASH BASIN
Scale 1:10 @A1

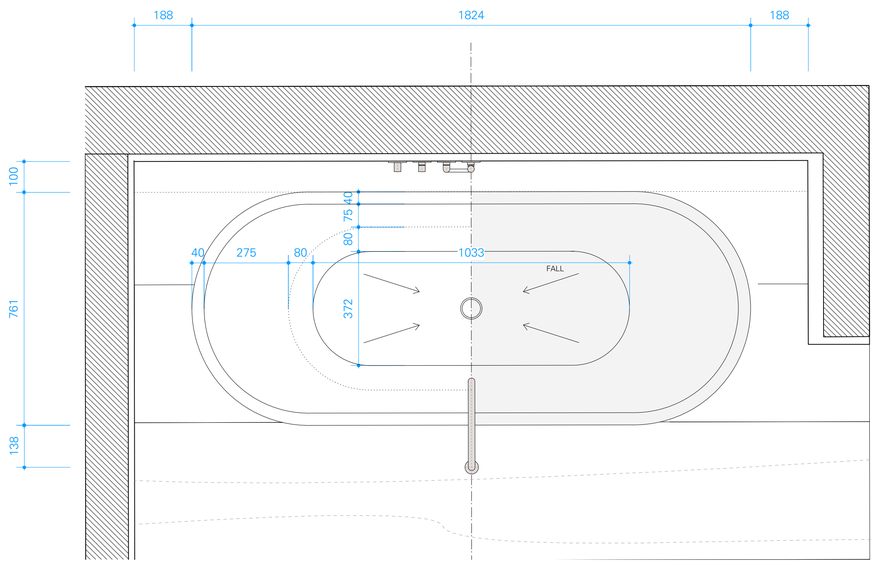

2 PLAN WASH BASIN
Scale 1:10 @A1

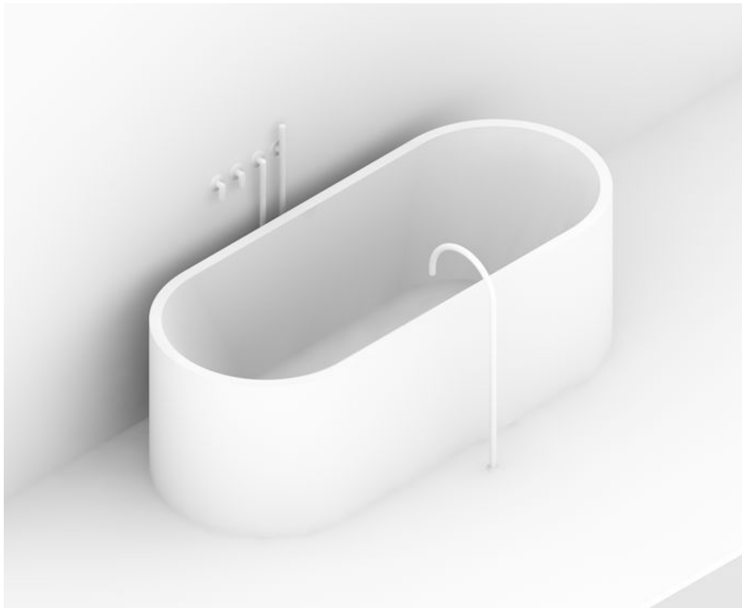

Drawing is copyright

Do not scale

All dimensions to be checked on site
All construction, materials, workmanship etc to meet The National Building Regulations and Codes of Practice

All discrepancies within these drawings are to be reported to the Contract Administrator.

NOT FOR CONSTRUCTION

Rev	Date	Description
A	30.09.2019	PLAN AND BASIN REV

Client:
COCOON

Architect:
John Pawson
Unit B 70-78 York Way London N1 9AG
Telephone +44 (0)20 7837 2929
Facsimile +44 (0)20 7837 4949
email@johnpawson.com

Project:
COCOON POP-UP

Drawing Title:
COCOON SHOWROOM BATHTUB

Scale:
1:20 @ A1
1:40 @ A3

Drawing No:
JP 004

Job No:
1820

Date:
02 OCTOBER 19

Revision: A